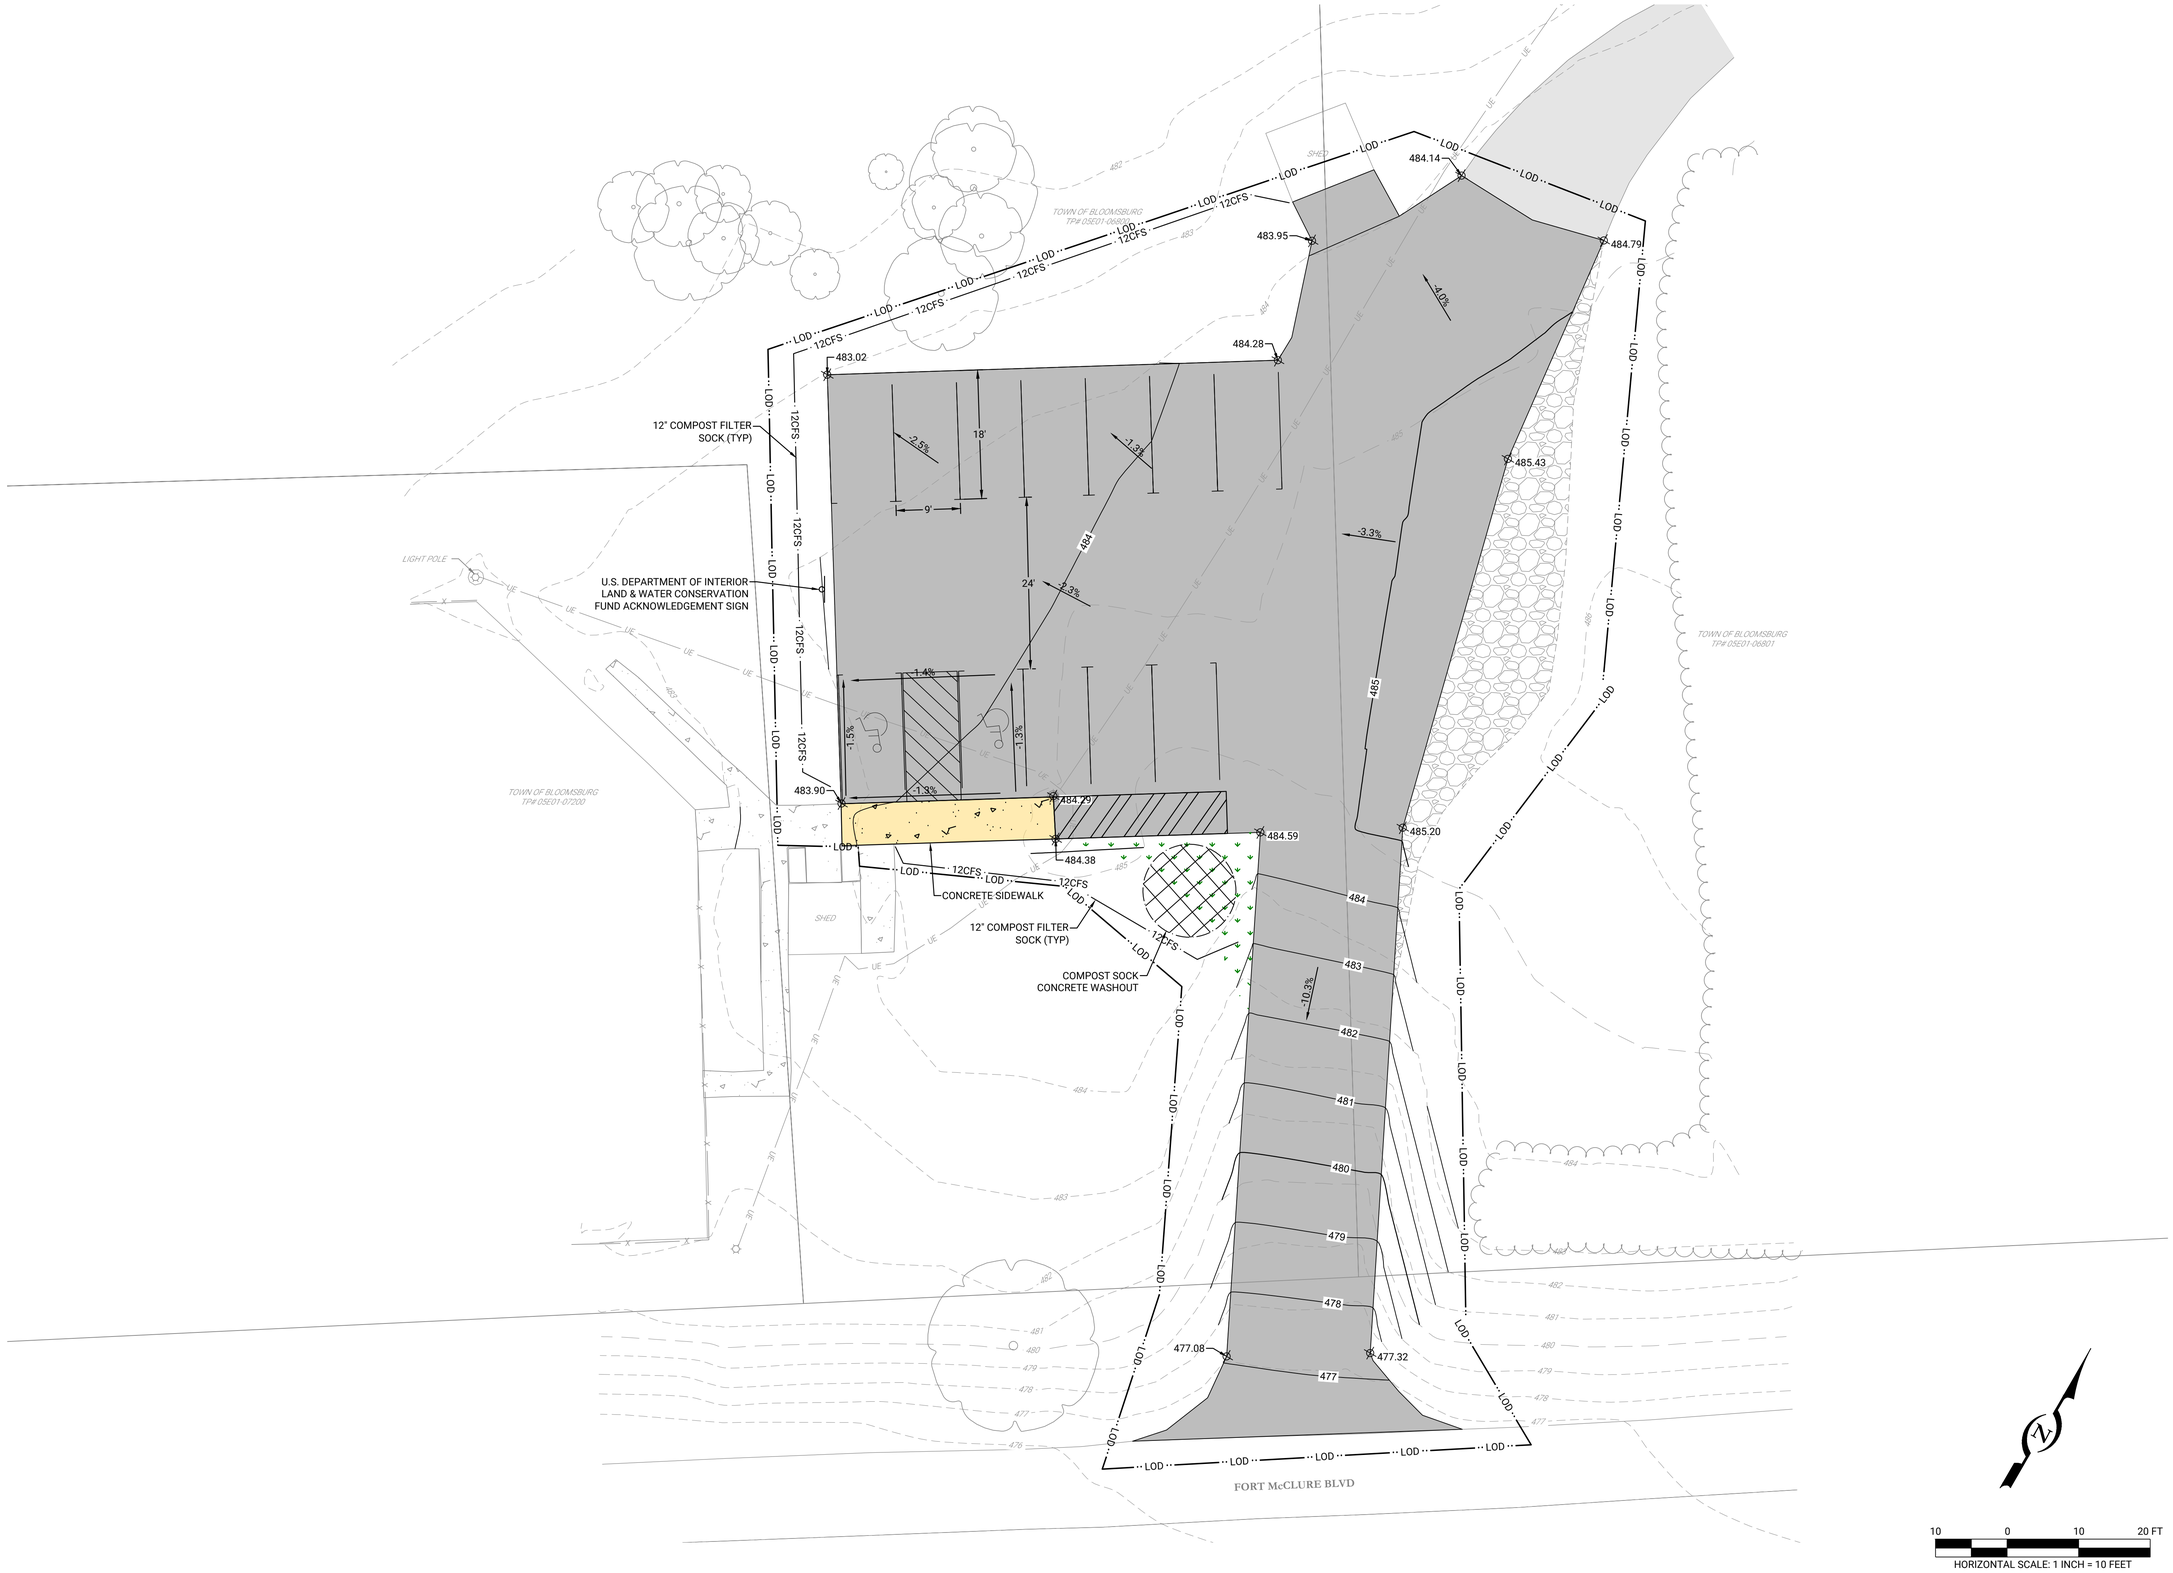

REV	DATE	COMMENTS	BY	CHKD
		ISSUE / REVISIONS		

LIVIC civil
635 N LOYALSOCK AVENUE
2ND FLOOR
MONTOURSVILLE, PA 17754
PHONE: 888.987-1993
www.liviccivil.com

ALL CONTENTS OF THIS PLAN ARE PROPRIETARY AND SHALL NOT BE REPRODUCED OR UTILIZED FOR ANY PURPOSE WITHOUT PRIOR WRITTEN AUTHORIZATION FROM LIVIC CIVIL, LLC. ONLY APPROVED, SEALED PLANS SHALL BE IMPLEMENTED FOR CONSTRUCTION PURPOSES. © 2025 LIVIC CIVIL, LLC

PROJECT No:	1004-49
DATE:	April 23, 2025
SCALE:	AS SHOWN
DRAWN BY: DIS	CHECKED BY: ADK

PROJECT

2025 PAVING PROJECT

TOWN OF BLOOMSBURG

COLUMBIA COUNTY

PENNSYLVANIA

CLIENT

TOWN OF BLOOMSBURG

301 EAST SECOND STREET
BLOOMSBURG, PA 17815
PHONE: (570) 993-4045

SHEET TITLE

PRELIMINARY DESIGN

SHEET NO.

1